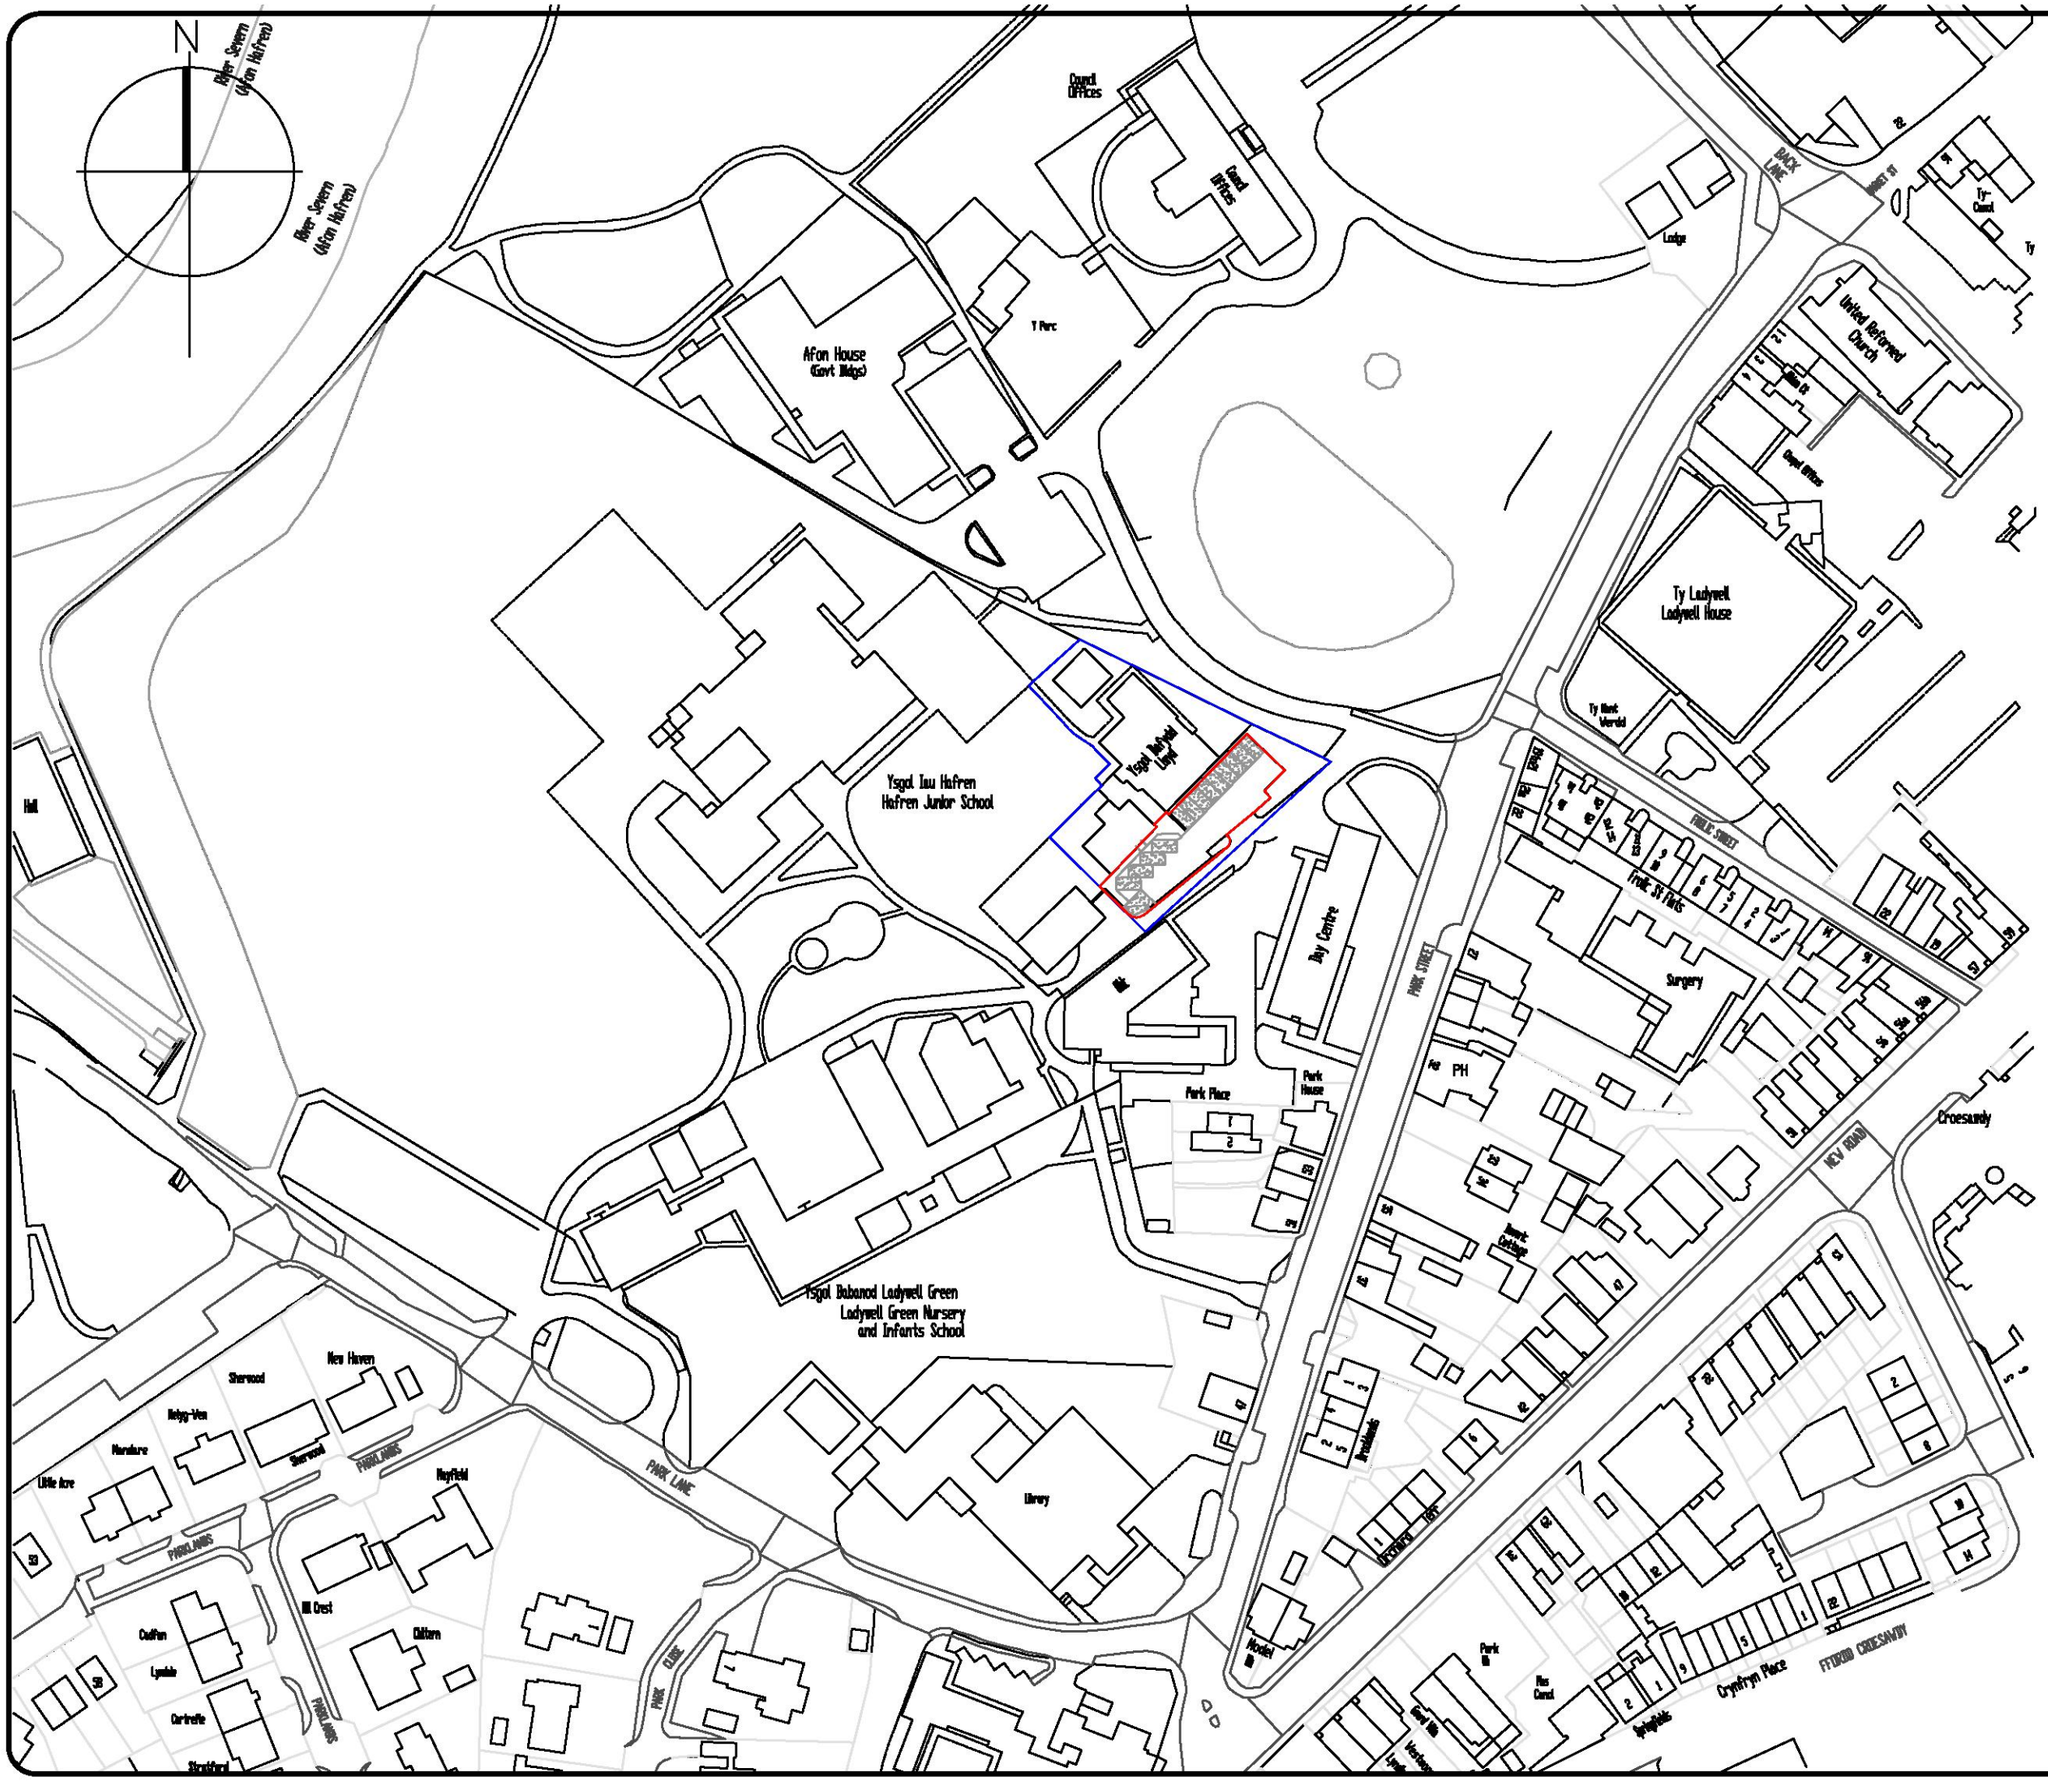

Do not scale from drawings, refer only to figured dimensions.
Check all dimensions on site.
Report any discrepancies to the Contract Administrator promptly.

Revisions:

Project

Creative Family Centre, Former Ysgol Dafydd Llwyd building, Newtown

Drawing Title

Proposed site location plan

Drawing Number:
P6069/9/3

Drawn by:
AJS

Scale:	Date:
1:1250	**Dec 17**

1 Ddole Road Industrial Estate
Llandrindod Wells
Powys
LD1 6DF
Tel: 07773076048

Gwasanaethau Eiddo
Calon Cymru Cyf
Heart of Wales Property Services Ltd