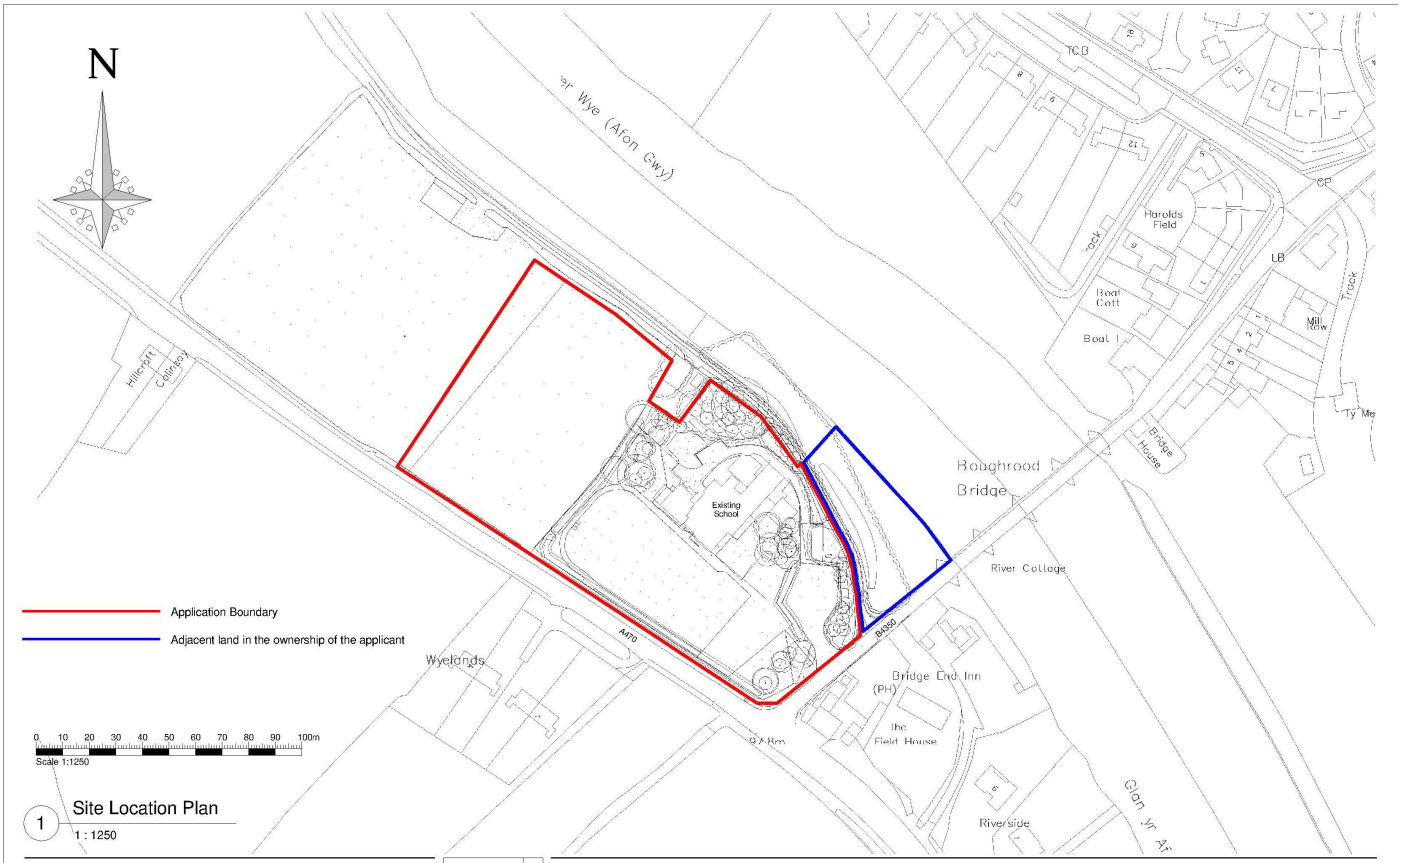

1 Site Location Plan

1 : 1250

This drawing must not be scaled.
Figured dimensions and levels to be used.
Any inaccuracies must be notified to the architect.
Detail drawings and large scale drawings take precedence over smaller drawings.

Rev

Check

A3

THIS DRAWING IS COPYRIGHT ©

PRELIMINARY	
PLANNING	✓
DESIGN	
TENDER	
CONSTRUCTION	

powelldobson ARCHITECTS
Cardiff . Swansea . London
t +44 (0)33 33 201 001
www.powelldobson.com
@PDArchitects

DWG NO.		PDA	LLY	00	PL	A	(05)100	
	SITE	ORG	VOL	LEVEL	DR TYPE	DIS	NUMBER	REV

Job Ref: 15126
Contract: Gwernyfed Primaries for Powys County Council
Llyswen Primary School, LD3 0YB
Title: Site Location Plan

Scale: As indicated
Date: 22/07/16
Drawn: CB
Checked: JT

Registered Office: Powell Dobson, Suite 1F, Building One, Eastern Business Park, Wern Fawr Lane, Old St Mellons, Cardiff CF3 5EA. Powell Dobson is a trading name of Powell Dobson Ltd a company registered in England and Wales No 3973832.

P:\Active Square Projects\15126 Powys Primary Schools\Llyswen\0 - PDA Drawings\0 - Current Drawings\Arch Issued\PRT\Cardiff\15126 Llyswen (Contract).vwx