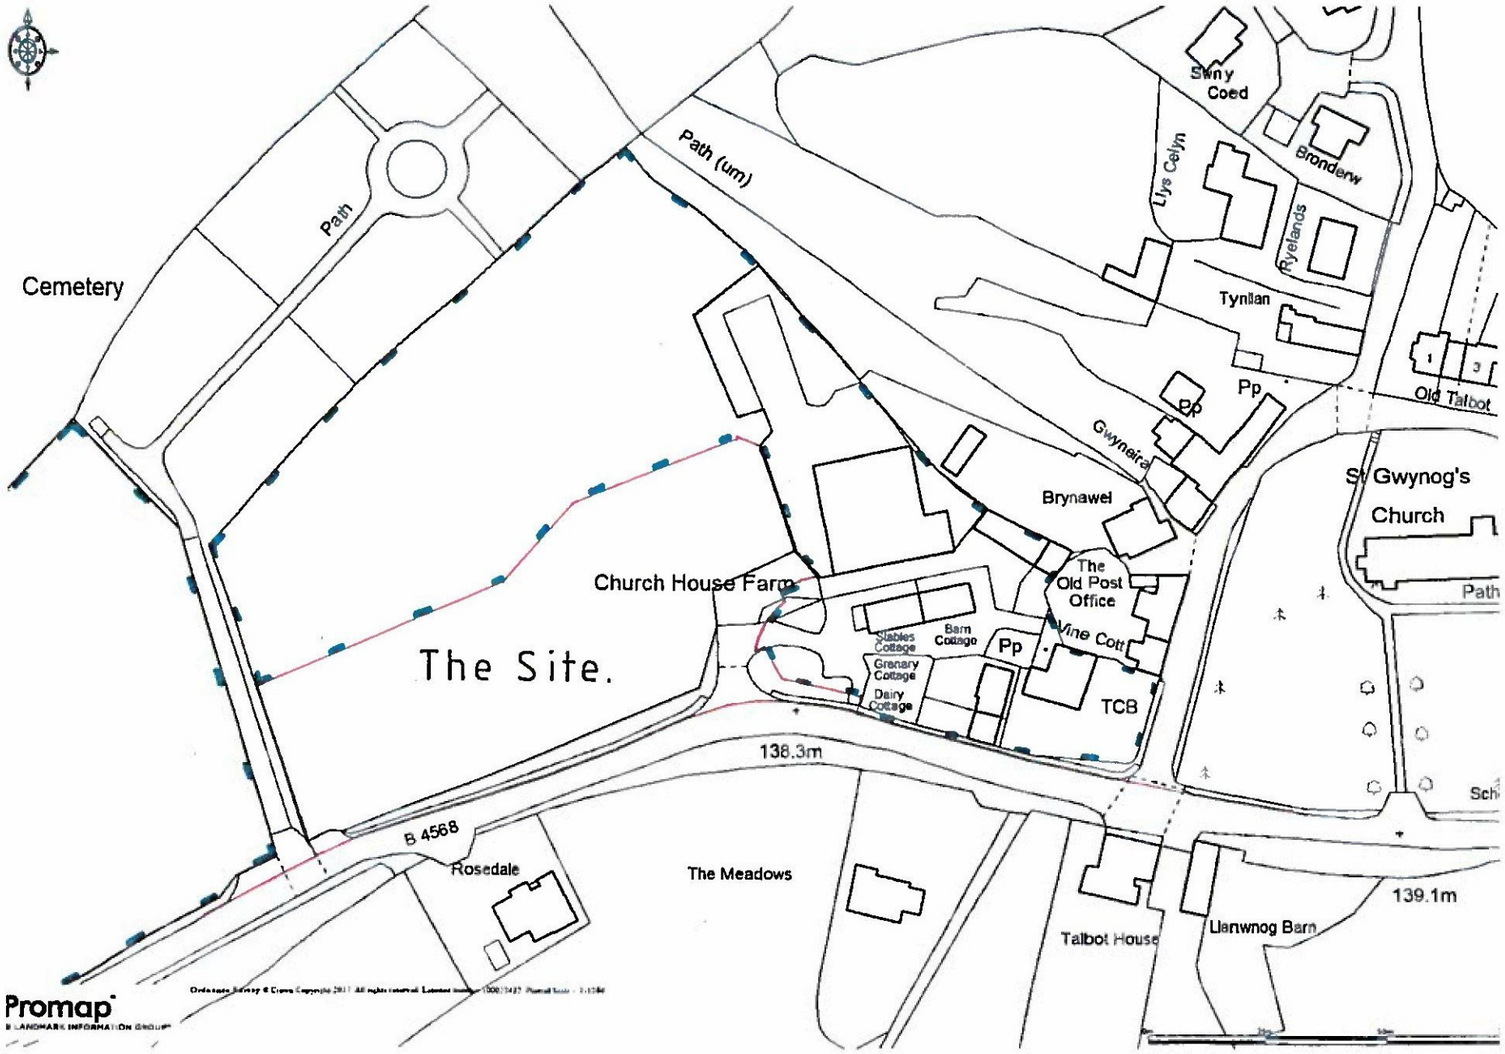

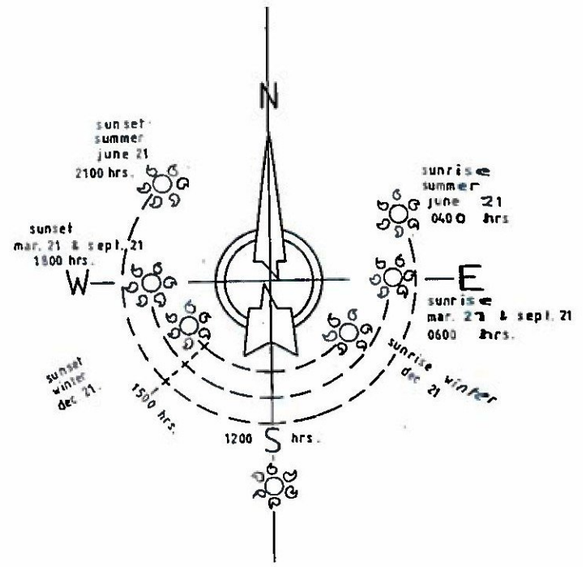

Roger Parry & Partners
Residential · Agricultural · Commercial

Job	**Proposed Residential Development.**
Title	**Location Plan**
Location	**Land at: 'Church House Farm', Llanwnog, Caersws ,Powys, SY17 5JG**
Client	**Tyn y Bryn Farms**
Scales	**1:1250 (A.3. size)**
Drawing No.	**RPP/RC-JOB59-01** Rev.
Drawn By	**T.M.J.** Date **Feb.2017**

HOGSTOW HALL, MINSTERLEY
SHREWSBURY, SHROPSHIRE, SY5 0HZ
Tel: 01743 791336 Fax: 01743 792770
email: mail@rogerparry.net
Web address: www.rogerparry.net